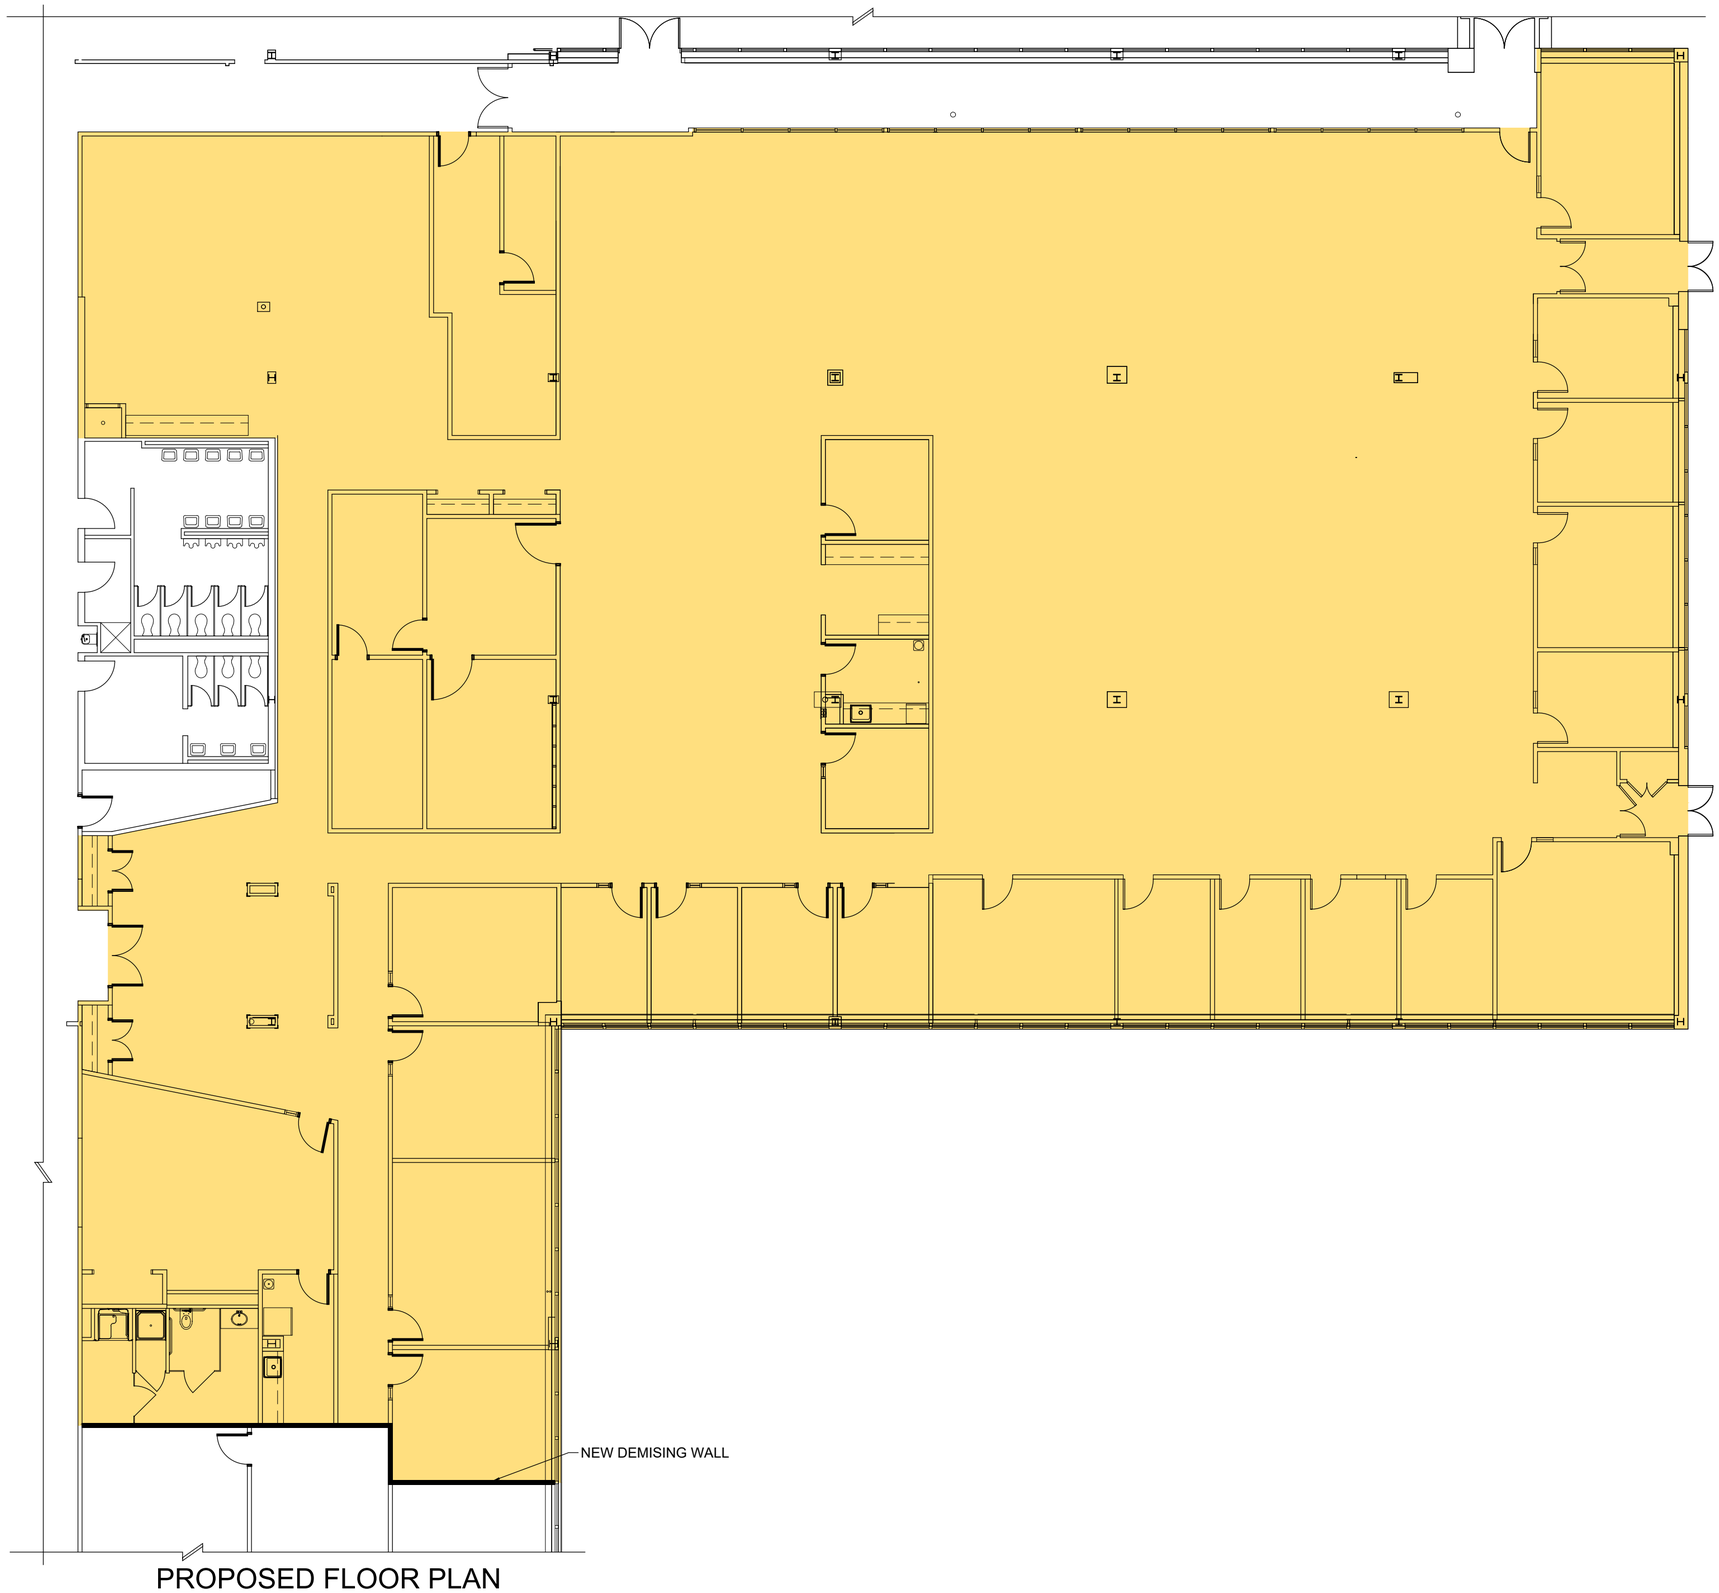

PROPOSED FLOOR PLAN

SCALE: 3/32" = 1'-0"

SUITE 2-123

3500 SUNRISE HIGHWAY
GREAT RIVER, NY

05.30.23

rosenbaumdesigngroup architecture
Rand K. Rosenbaum ARCHITECT
2001 MARCUS AVENUE
LOBBY EAST WING
LAKE SUCCESS, NEW YORK 11042-1011
Tel: 516.616.6111
Fax: 516.616.6222
mail@r-d-g.com

12069

SK-1

F:\RETAIL\FEIL\3500 SUNRISE HIGHWAY\200 BUILDING\NETSMART\3500 SUNRISE_SUITE200.DWG